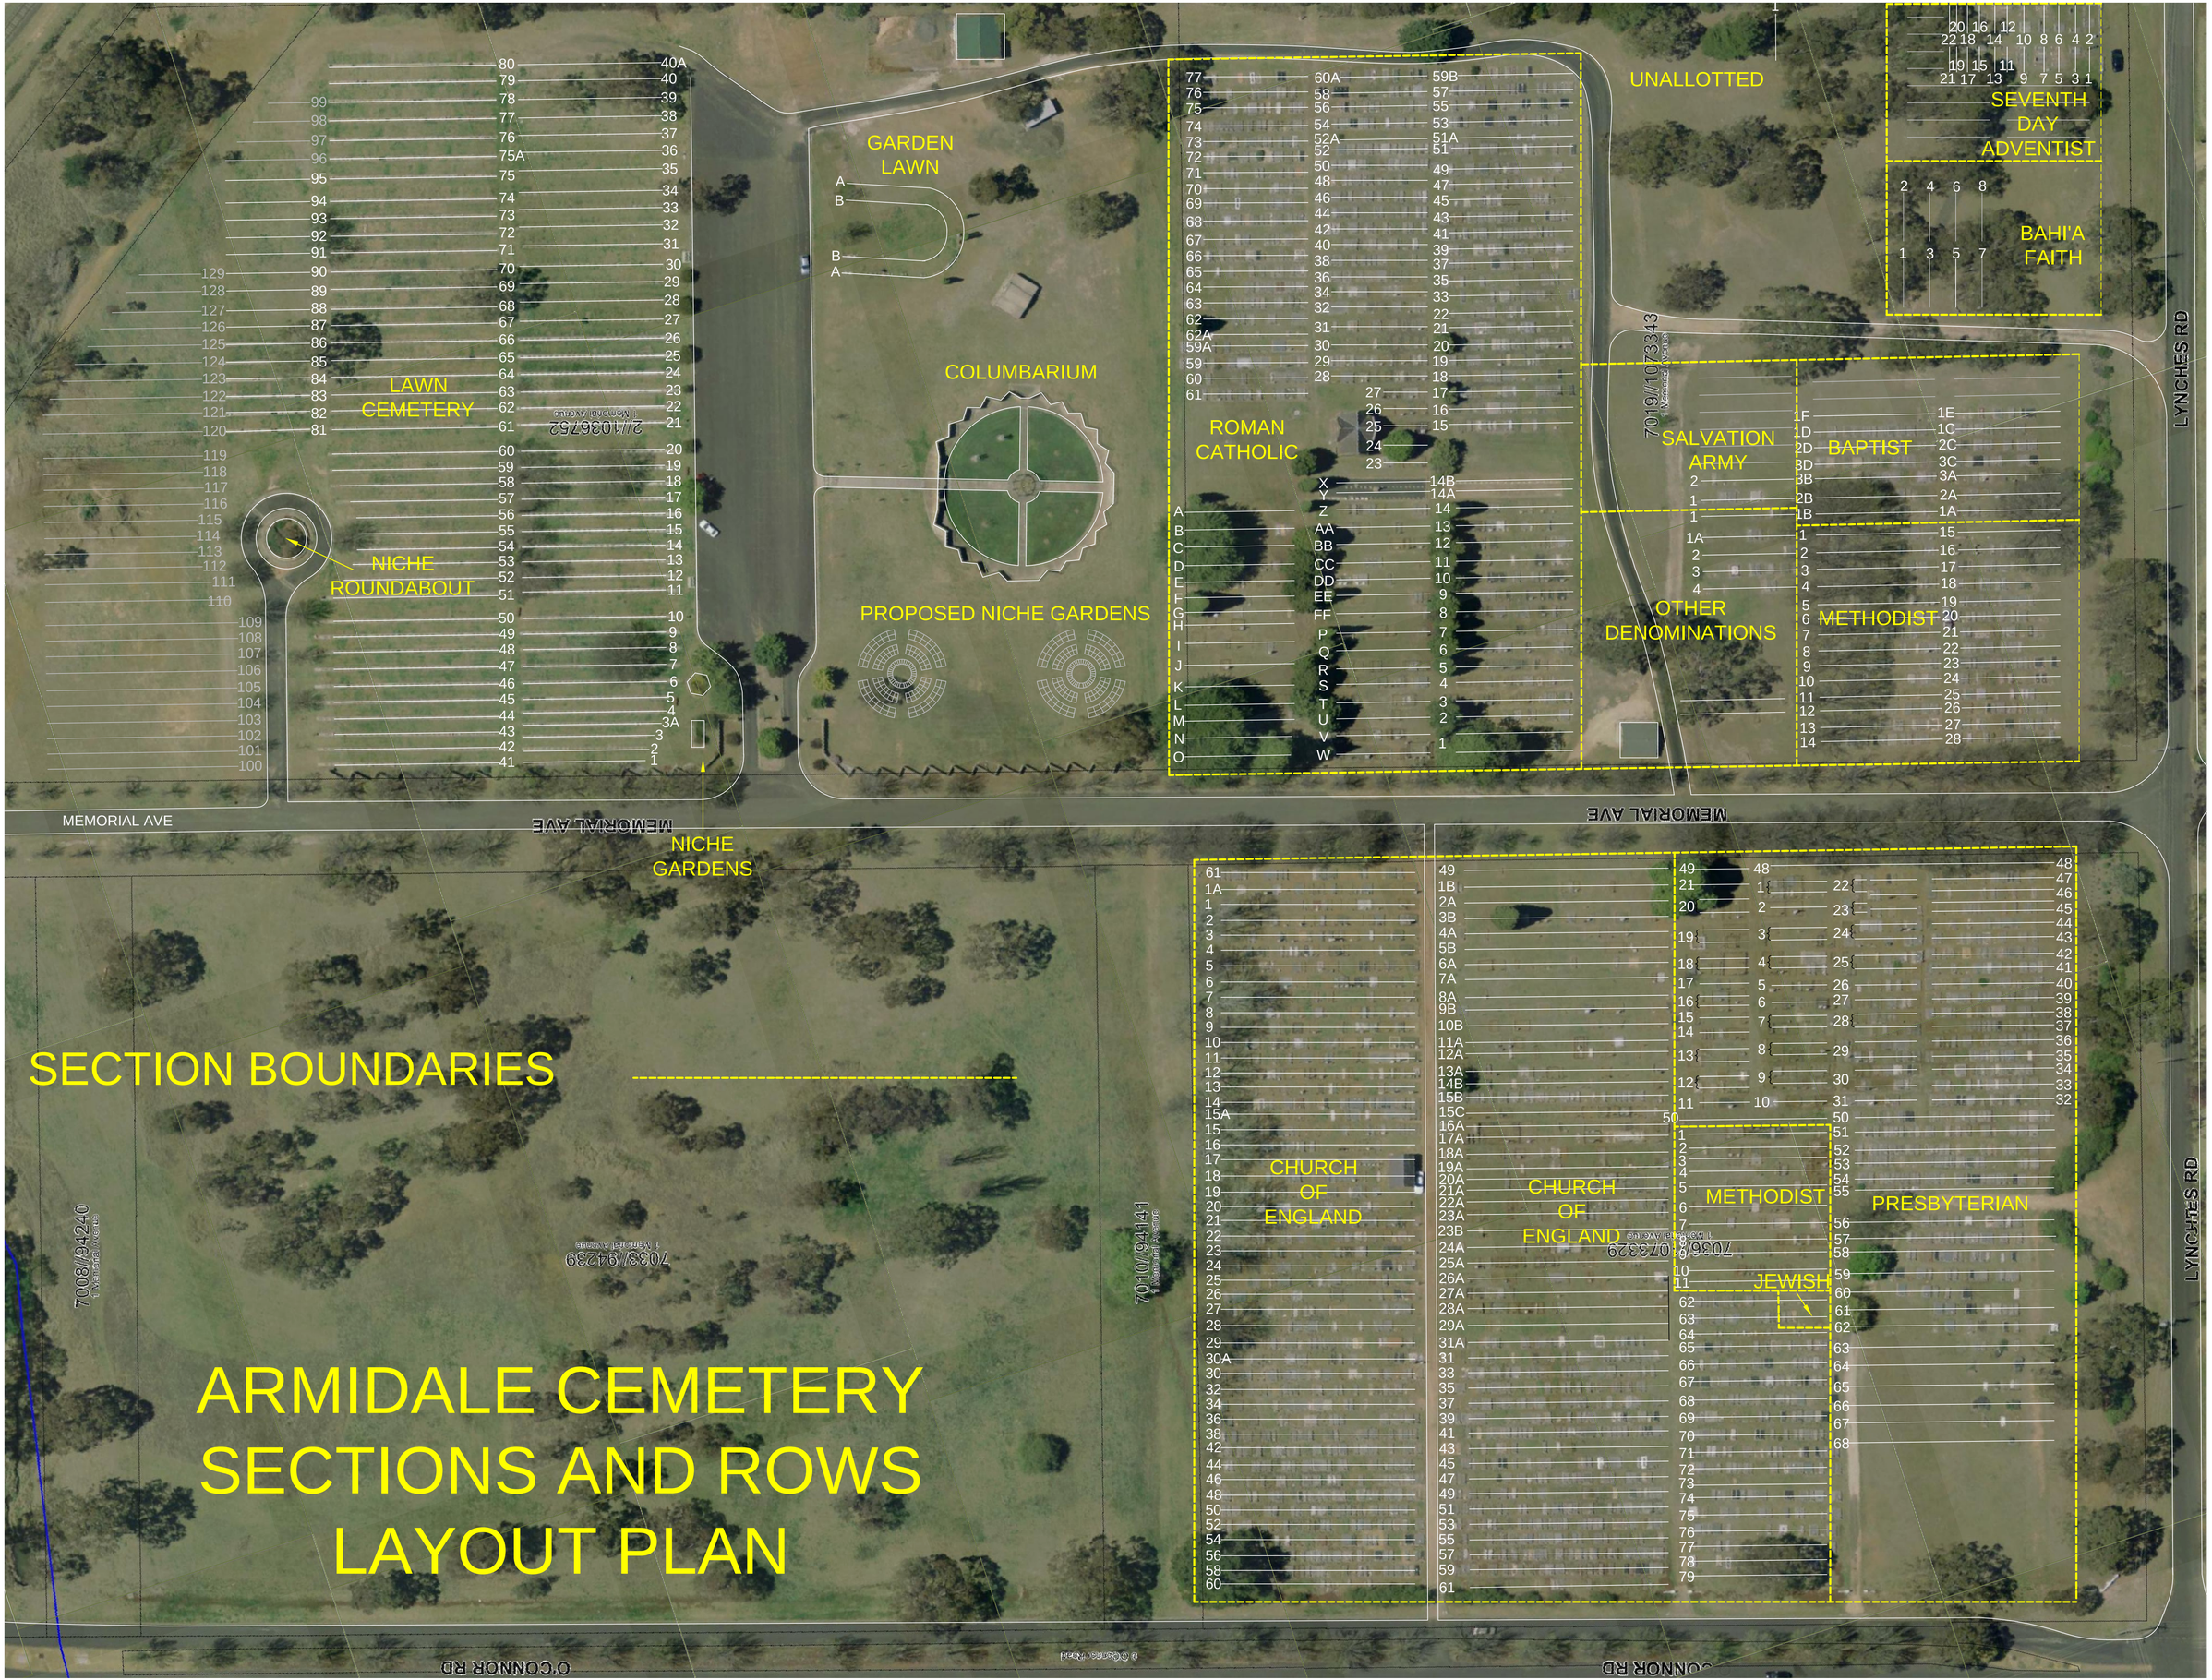ARMIDALE CEMETERY SECTIONS AND ROWS LAYOUT PLAN