NOTES

1. IF COUNCIL'S SEWER MAIN IS OUTSIDE OF THE PROPERTY BOUNDARY AND THERE IS A BOUNDARY TRAP, COUNCIL'S RESPONSIBILITY EXTENDS TO BUT NOT INCLUDING THE BOUNDARY TRAP (Refer Lot 1).

2. IF COUNCIL'S SEWER MAIN IS INSIDE THE PROPERTY BOUNDARY COUNCIL ONLY OWNS THE JUNCTION (Refer Lot 2).

LEGEND

- PROPERTY BOUNDARY
- COUNCIL SEWER
- PROPERTY SEWER
- MH — MANHOLE
- Ⓢ — INSPECTION SHAFT (S-BOX)

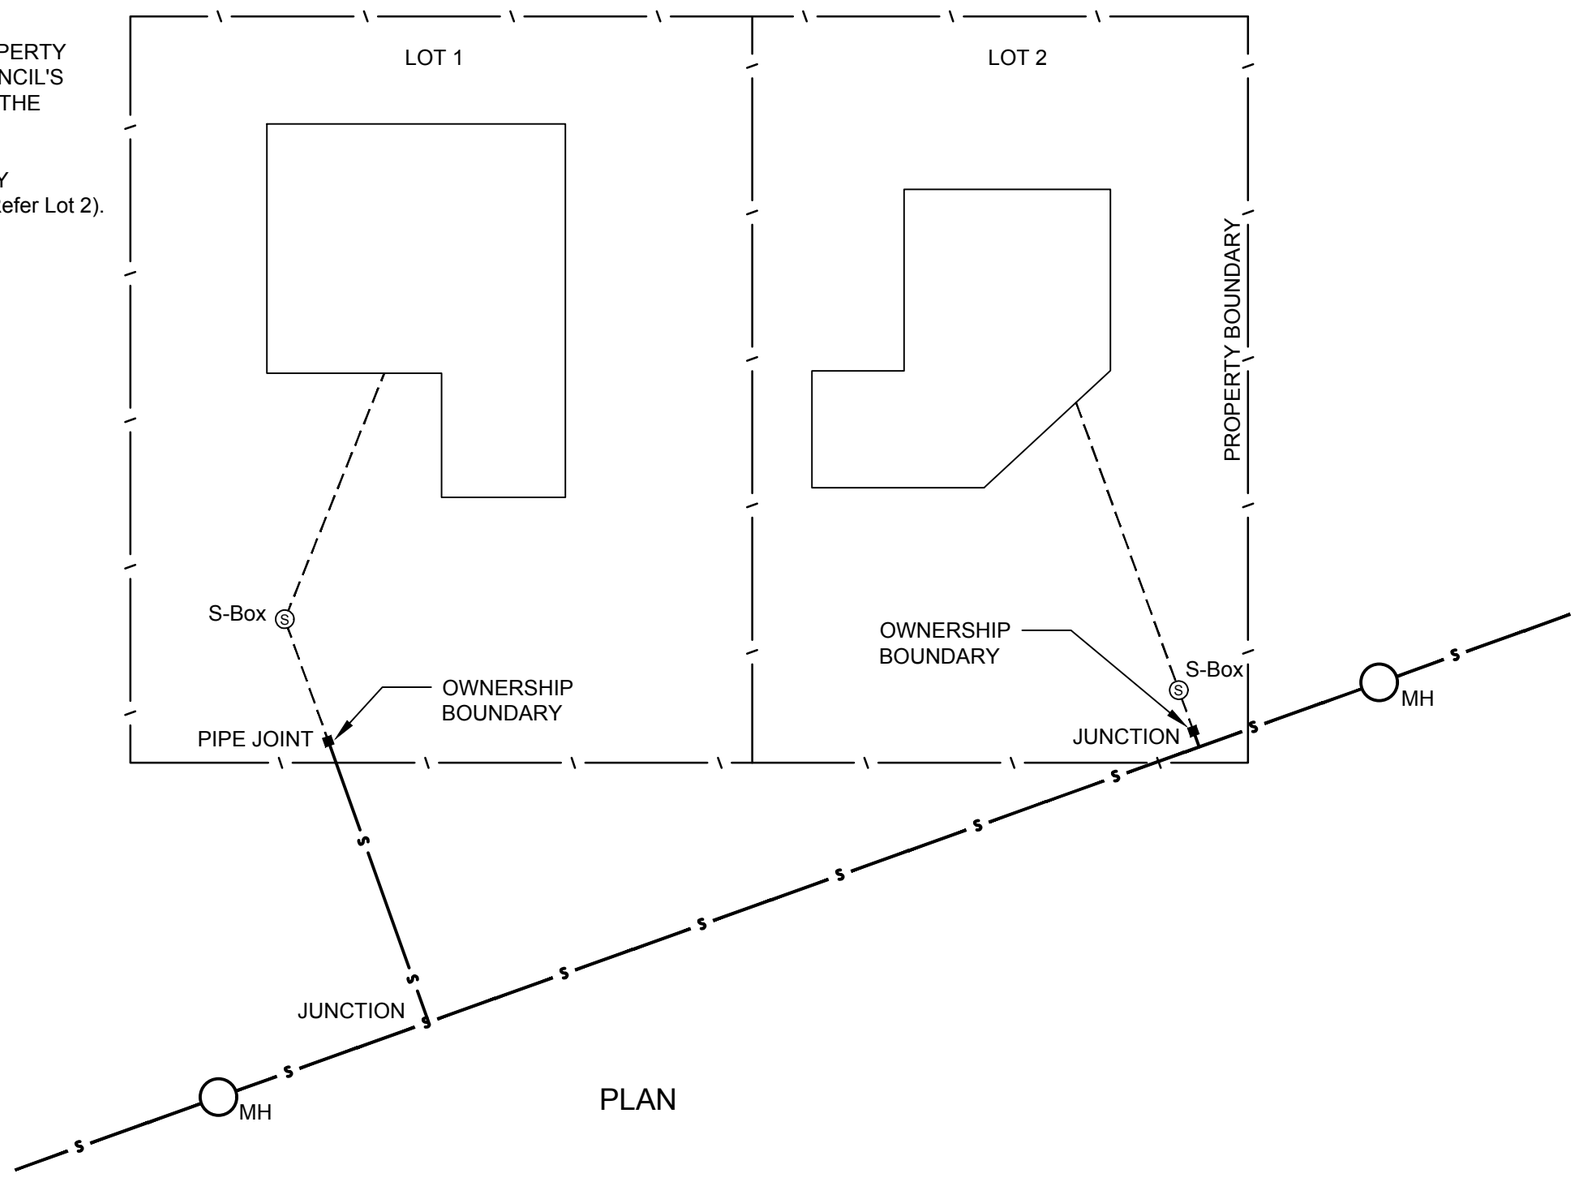

PLAN

Armidale Regional Council — Dept of Public Infrastructure

SCALES: N.T.S

APPROVED: D. MAUNDER, MANAGER ENGINEERING AND STANDARDS SUPPORT — 31/08/2016 (DATE)

SHEET 1 OF 1

SEWER SYSTEM OWNERSHIP WITH S-BOX

SURV		AS SHEET SIZE: A3	DRAWING No: 010-023
DRWN	VC		AMDT No:
DES	MW		
CHKD	MW	CADFILE: 010-023.dwg	DATE: 31/08/2016